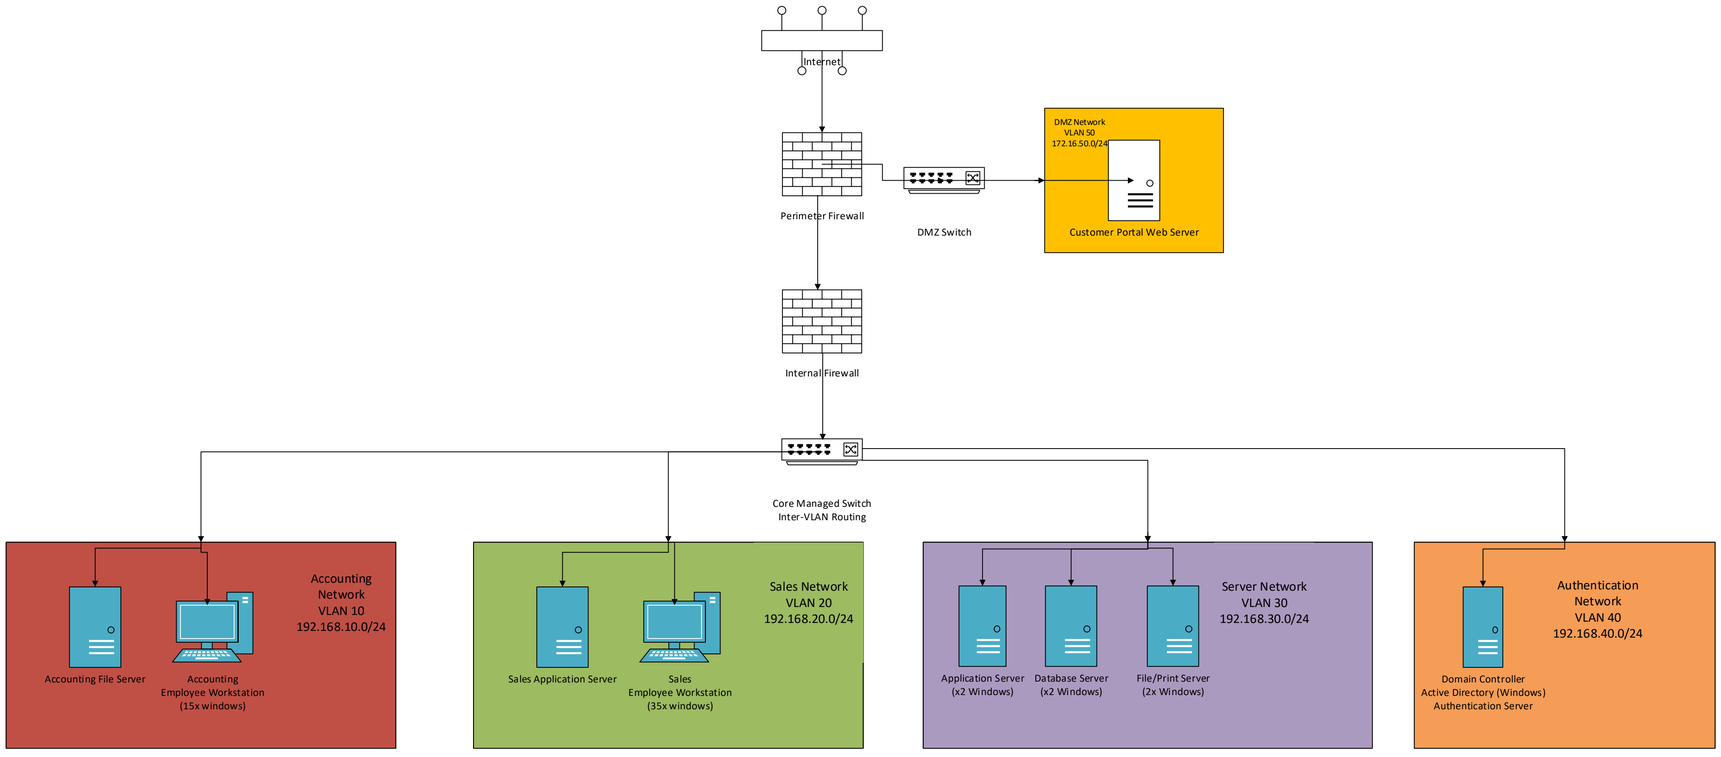
Internet
Perimeter Firewall
DMZ Switch
DMZ Network
VLAN 50
172.16.50.0/24
Customer Portal Web Server
Internal Firewall
Core Managed Switch
Inter-VLAN Routing
Accounting
Network
VLAN 10
192.168.10.0/24
Accounting File Server
Accounting
Employee Workstation
(15x windows)
Sales Network
VLAN 20
192.168.20.0/24
Sales Application Server
Sales
Employee Workstation
(35x windows)
Server Network
VLAN 30
192.168.30.0/24
Application Server
(x2 Windows)
Database Server
(x2 Windows)
File/Print Server
(2x Windows)
Authentication
Network
VLAN 40
192.168.40.0/24
Domain Controller
Active Directory (Windows)
Authentication Server